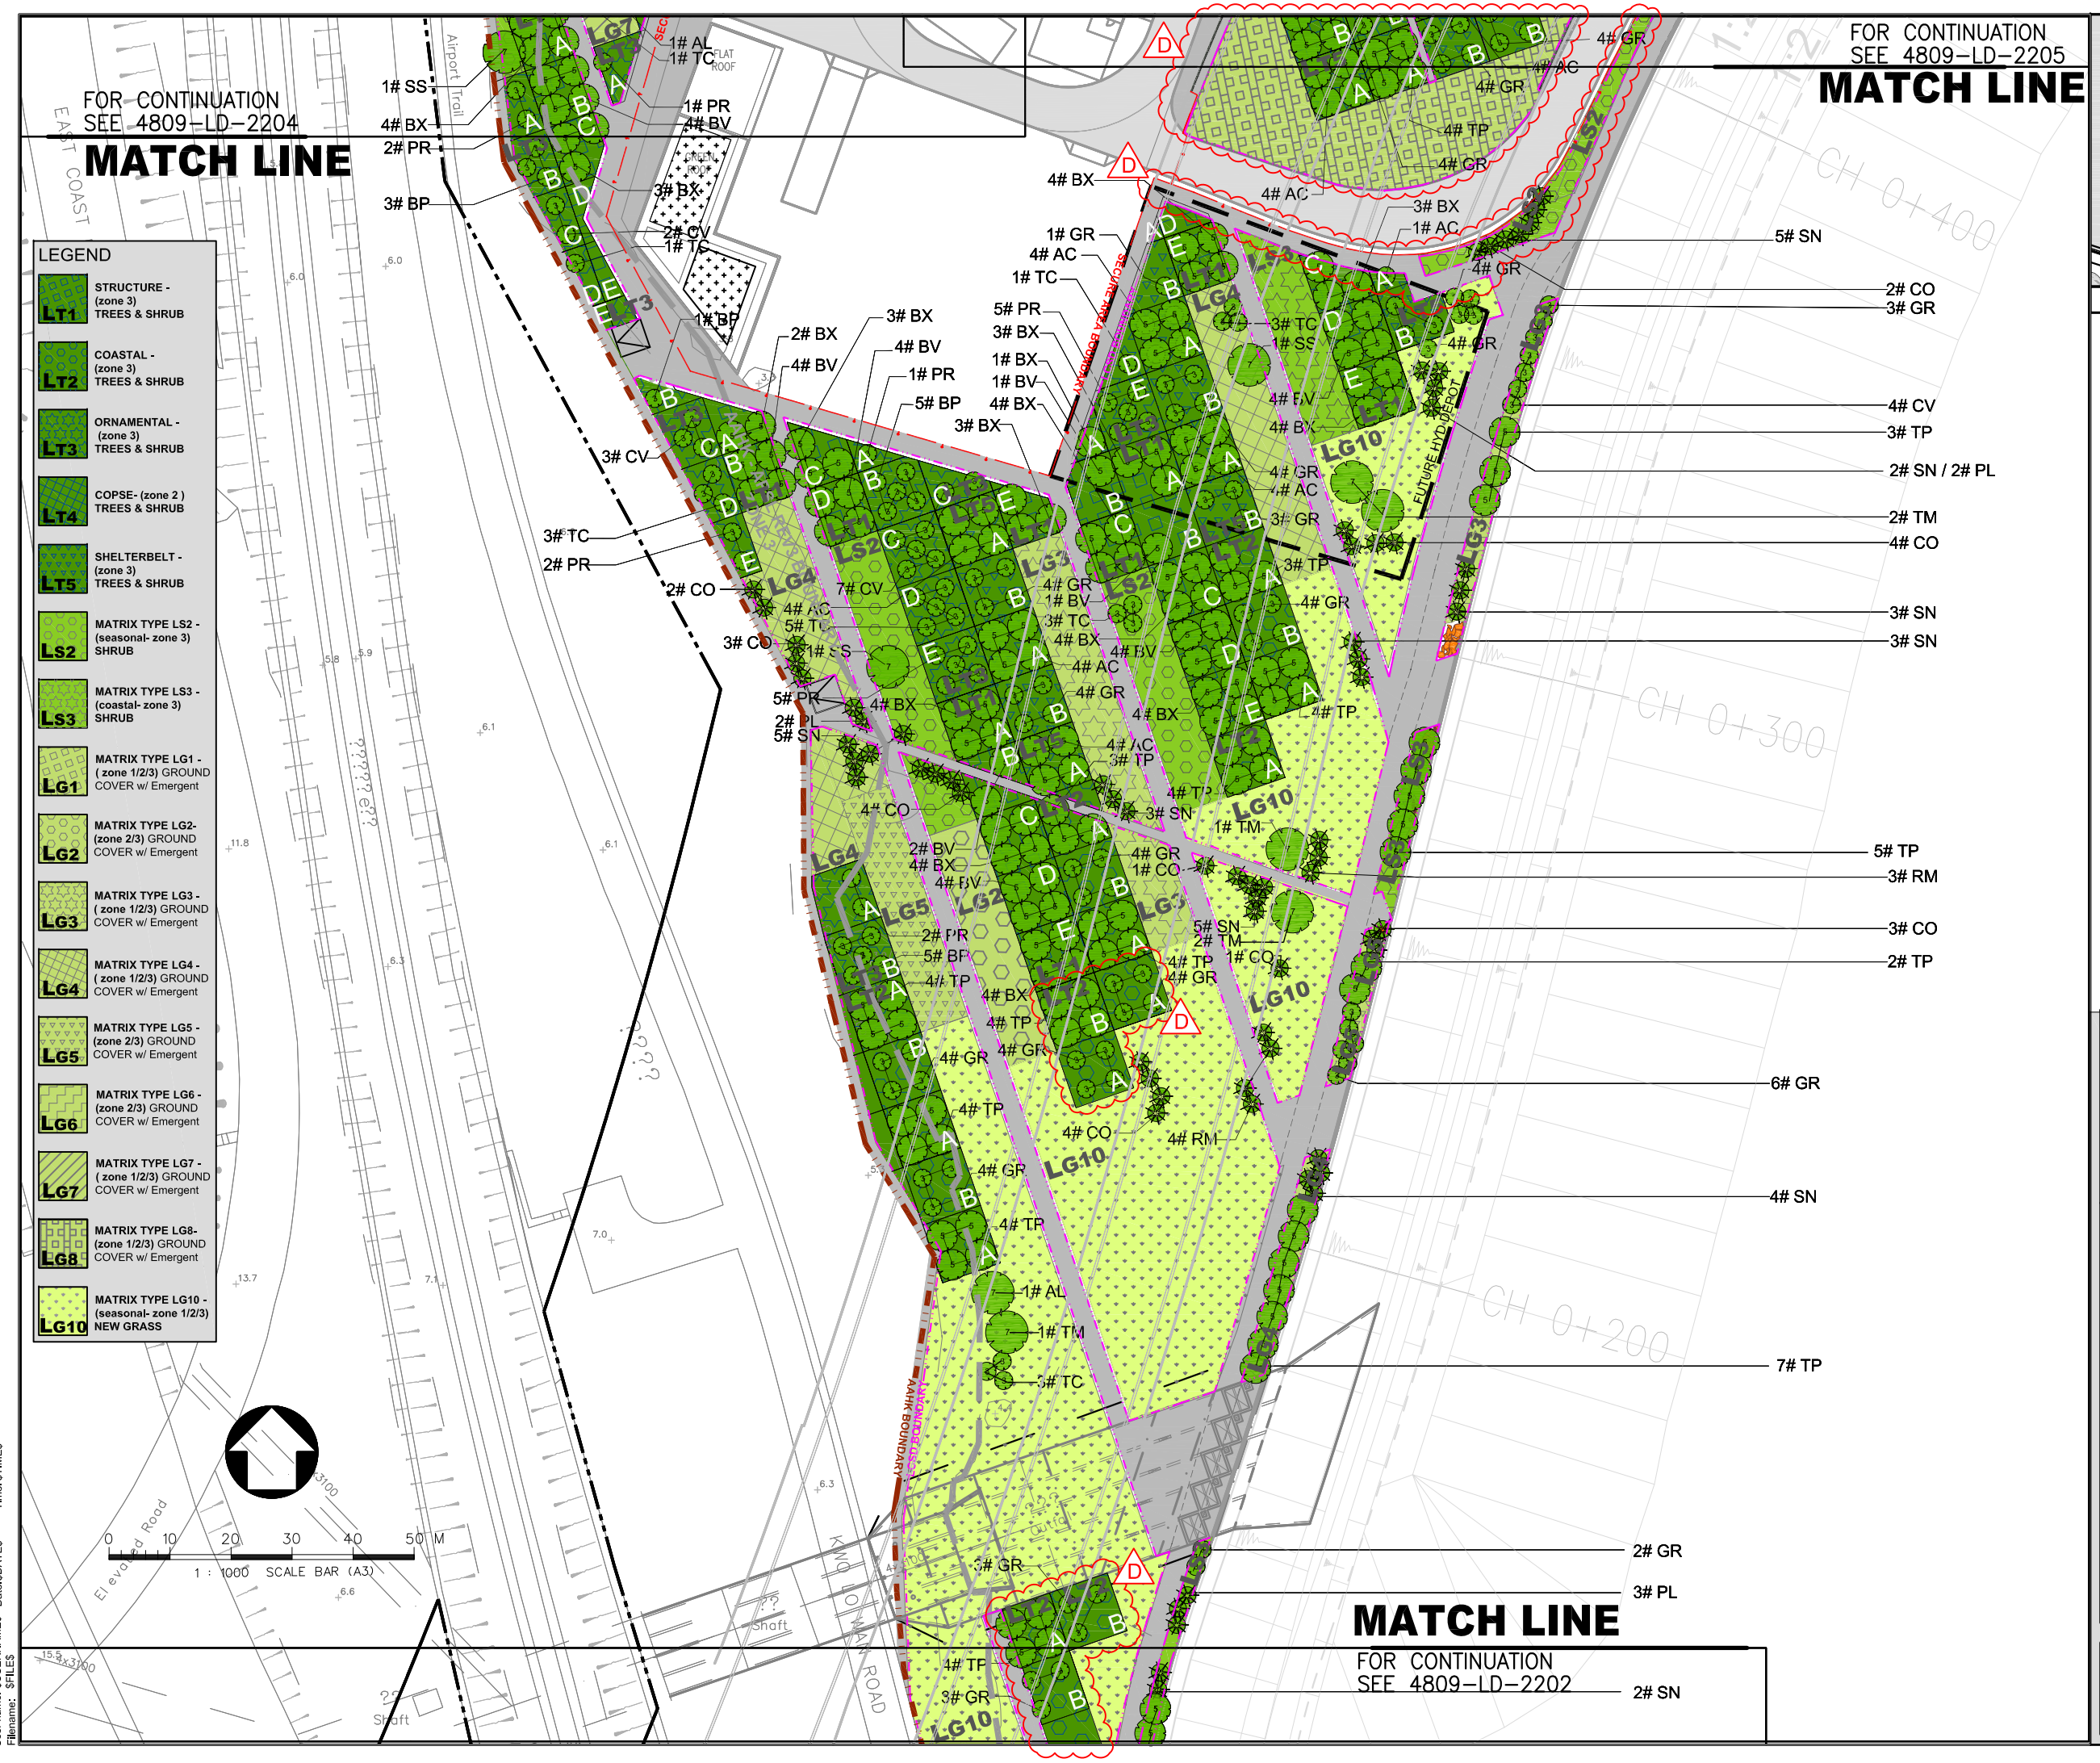

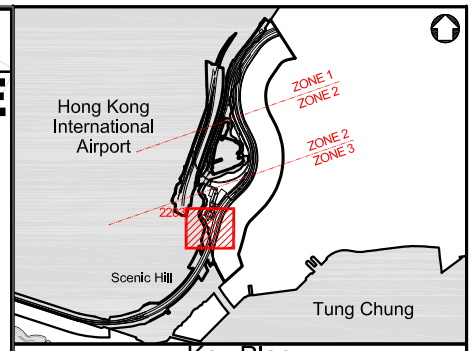

Key Plan

LEGEND

- AAHK-APSL REV4 BOUNDARY
- AAHK-APSL REV3 BOUNDARY
- MAINTENANCE by LCSD
- WORK'S BOUNDARY

Rev	Description	By	Date
D	PLANT SPECIES (LCSD) AMENDED	MLY	19:09:17
C	DDA 10.1.2 REVISION 2-FINAL	AAS	13:01:17
B	DDA 10.1.2 SUBMISSION REV 1	MYC	27:05:16
A	DDA 10.1.2 SUBMISSION	MYC	14:08:15

Supervising Officer
ARUP 奧雅納工程顧問 Ove Arup & Partners Hong Kong Limited

Contractor
中國建築工程(香港)有限公司 CHINA STATE CONSTRUCTION ENGINEERING (HONG KONG) LTD.

Contractor's Designer
ATKINS 阿特金斯

Contract No. and Title:
Contract No. HY/2011/03
Hong Kong-Zhuhai-Macao Bridge
Hong Kong Link Road -
Section Between Scenic Hill and
Hong Kong Boundary Crossing Facilities

Drawing title
LANDSCAPE DESIGN
LCSD LAND
PLANTING PLANS
DETAIL 3/15

Drawing no.	4809-LD-2203	Rev.	D
Drawn INI	Date MAR 2015	Checked	Approved
Scale @ A1	1:500	Status	DDA SUBMISSION

COPYRIGHT RESERVED

路政署 HIGHWAYS DEPARTMENT
港珠澳大橋香港工程管理處
Hong Kong - Zhuhai - Macao Bridge
Hong Kong Project Management Office

User name: $USERNAME$ Date:$DATE$ Time: $TIME$
Filename: $FILE$

$FILE$ © ATKINS ALL RIGHTS RESERVED